Sec. 34, T. 4 S., R.1 W., W.M.

HUBBARD

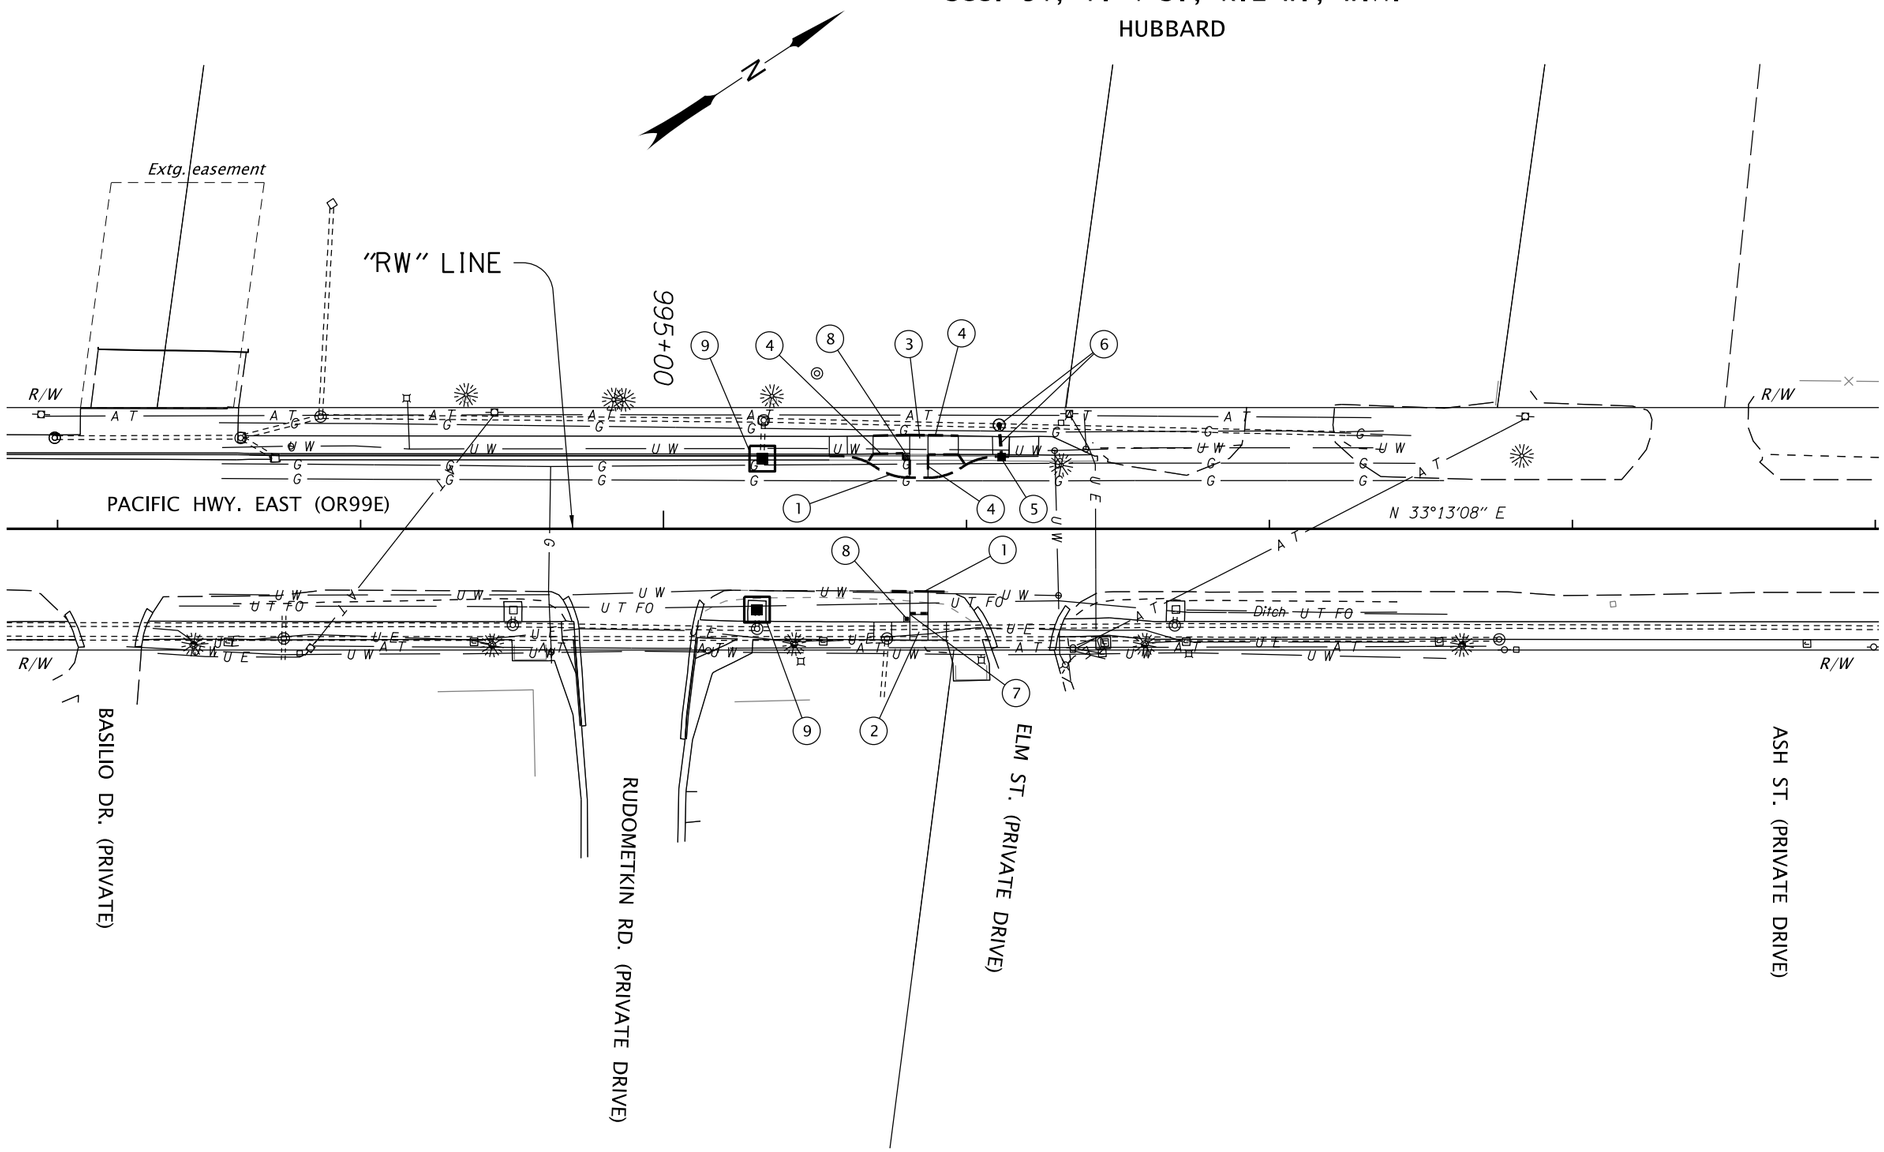

CONSTRUCTION NOTES

1. *Const. curb and gutter*
   (See dwg. no. RD700)

2. *Const. PCC sidewalk*
   Const. curb ramp, combination
   Inst. safety yellow truncated domes on new surface - 12 sq. ft.
   PCC surfacing
   (For details, see sht. BB02)
   (See dwg. nos. RD930, RD932 & RD938)

3. *Const. PCC sidewalk*
   Const. curb ramp, combination
   Inst. safety yellow truncated domes on new surface - 12 sq. ft.
   PCC surfacing
   (For details, see sht. BB03)

4. *Const. standard curb*
   (See dwg. no. RD700)

5. *Sta. "RW" 996+11.60, 23.7 Lt.*
   Const. type "CG-1" inlet
   (See dwg. nos. RD300, RD363, RD365 & RD366)

6. *Sta. "RW" 996+10.79, 34.3' Lt.*
   Const. manhole
   Extra for manhole over extg. sewers
   Inst. 12" storm sew. pipe - 11'
   5' depth, sl. 1.0%
   FL in - 181.84' (S 12") extg.
   FL in - 183.03' (E 12")
   FL out - 181.83' (N 12") extg.
   (See dwg. nos. RD336, RD339, RD343, RD344, RD345 & RD356)

7. *Sta. "RW" 995+81.30, 27.9' Rt.*
   Inst. 3" PVC drain pipe - 11'
   5' depth, sl. 1.0%
   (For details, see sht. BA01)

8. *Inst. RRFB - 2*
   (For sht. nos., see sht. A02, signals)

9. *Const. inlet protection (Type 7)*
   (See dwg. no. RD1010)

REGISTERED PROFESSIONAL ENGINEER
86981PE
OREGON
July 10, 2018
JAMES DALE DARNELL JR.
RENEWS: 12-31-2027

FINAL ELECTRONIC DOCUMENT AVAILABLE UPON REQUEST

OREGON DEPARTMENT OF TRANSPORTATION

OR99E: NEAR BASILIO DR. (HUBBARD) PROJECT
PACIFIC HIGHWAY EAST
MARION COUNTY

Designer: James Darnell Jr. | Reviewer: Derryl James
CADD Tech: Jeff Larson | Checker: N/A

GENERAL CONSTRUCTION

SHEET NO. C01