OR99E near Bassilo Dr (Hubbard)

STAGE I

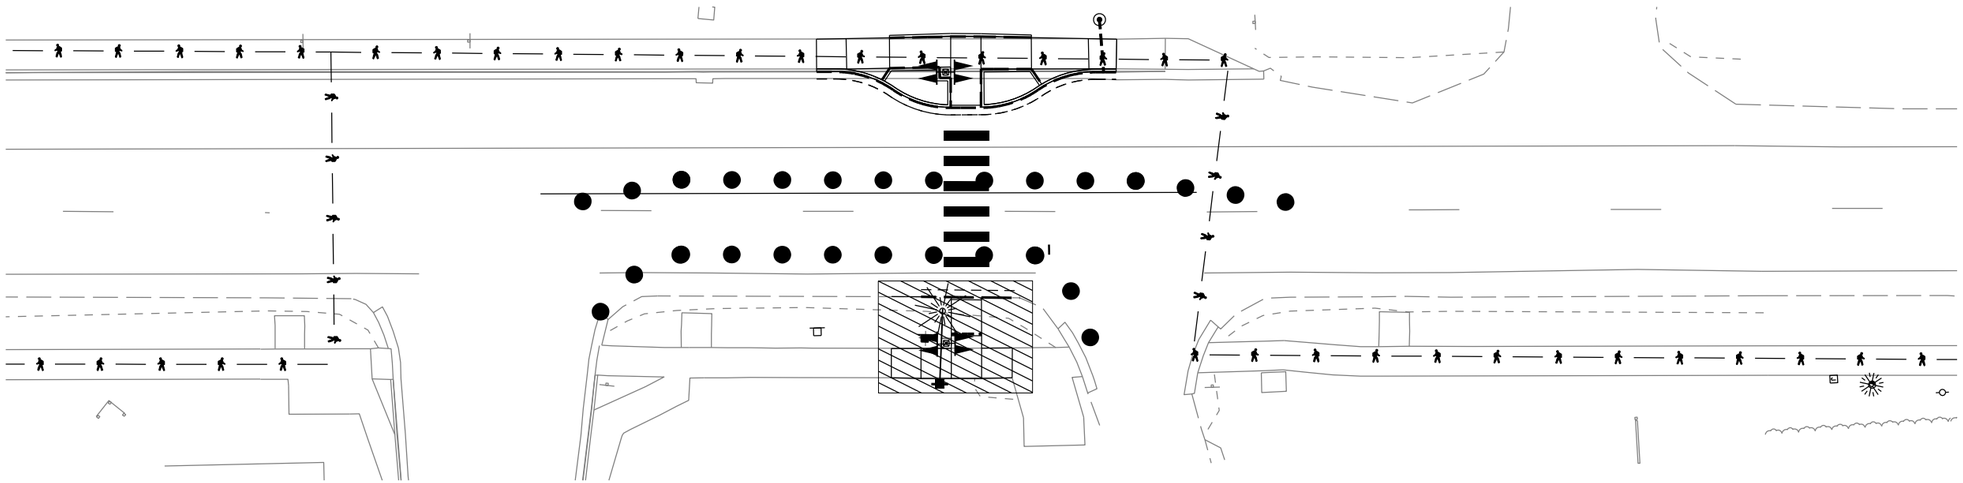

LEGEND

Under construction

28" Tubular markers on 10' max. spacing

2-Way Temporary Pedestrian Access Route

ACCOMPANIED BY DWGS.:
TM800, TM821, TM844, TM850

REGISTERED PROFESSIONAL ENGINEER
102078
OREGON
JULY 11, 2023
JOHN CHARLES HAMPTON
RENEWS: 06-30-2027
FINAL ELECTRONIC DOCUMENT AVAILABLE UPON REQUEST

OREGON DEPARTMENT OF TRANSPORTATION

OR99E: NEAR BASILIO DR. (HUBBARD) PROJECT
PACIFIC HIGHWAY EAST
MARION COUNTY

Designer: John Hampton
Reviewer: Jakob Eibel
CADD Tech: John Hampton
Checker: Christina LaFleur

TRAFFIC CONTROL PLAN

SHEET NO.
EA01