59V-084

INDEX OF SHEETS	
SHEET NO.	DESCRIPTION
A01	Title Sheet
A02	Index Of Sheets Cont. & Std. Dwg. Nos.

STATE OF OREGON

DEPARTMENT OF TRANSPORTATION

PLANS FOR PROPOSED PROJECT

DRAINAGE, PAVING, CURB RAMPS, SIGNING & SIGNALS

OR99E: NEAR BASILIO DR. (HUBBARD) PROJECT

PACIFIC HIGHWAY EAST

MARION COUNTY

JUNE 2026

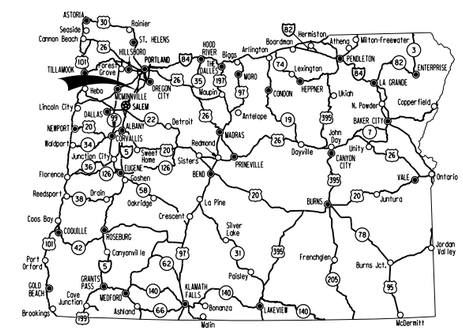

ATTENTION:
Oregon Law Requires You To Follow Rules Adopted By The Oregon Utility Notification Center. Those Rules Are Set Forth In OAR 952-001-0001 Through OAR 952-001-0100. You May Obtain Copies Of The Rules By Calling The Center (Note: The Telephone Number For The Oregon Utility Notification Center Is (503) 232-1987).

SAFETY FIRST
LET'S ALL WORK TOGETHER TO MAKE THIS JOB SAFE

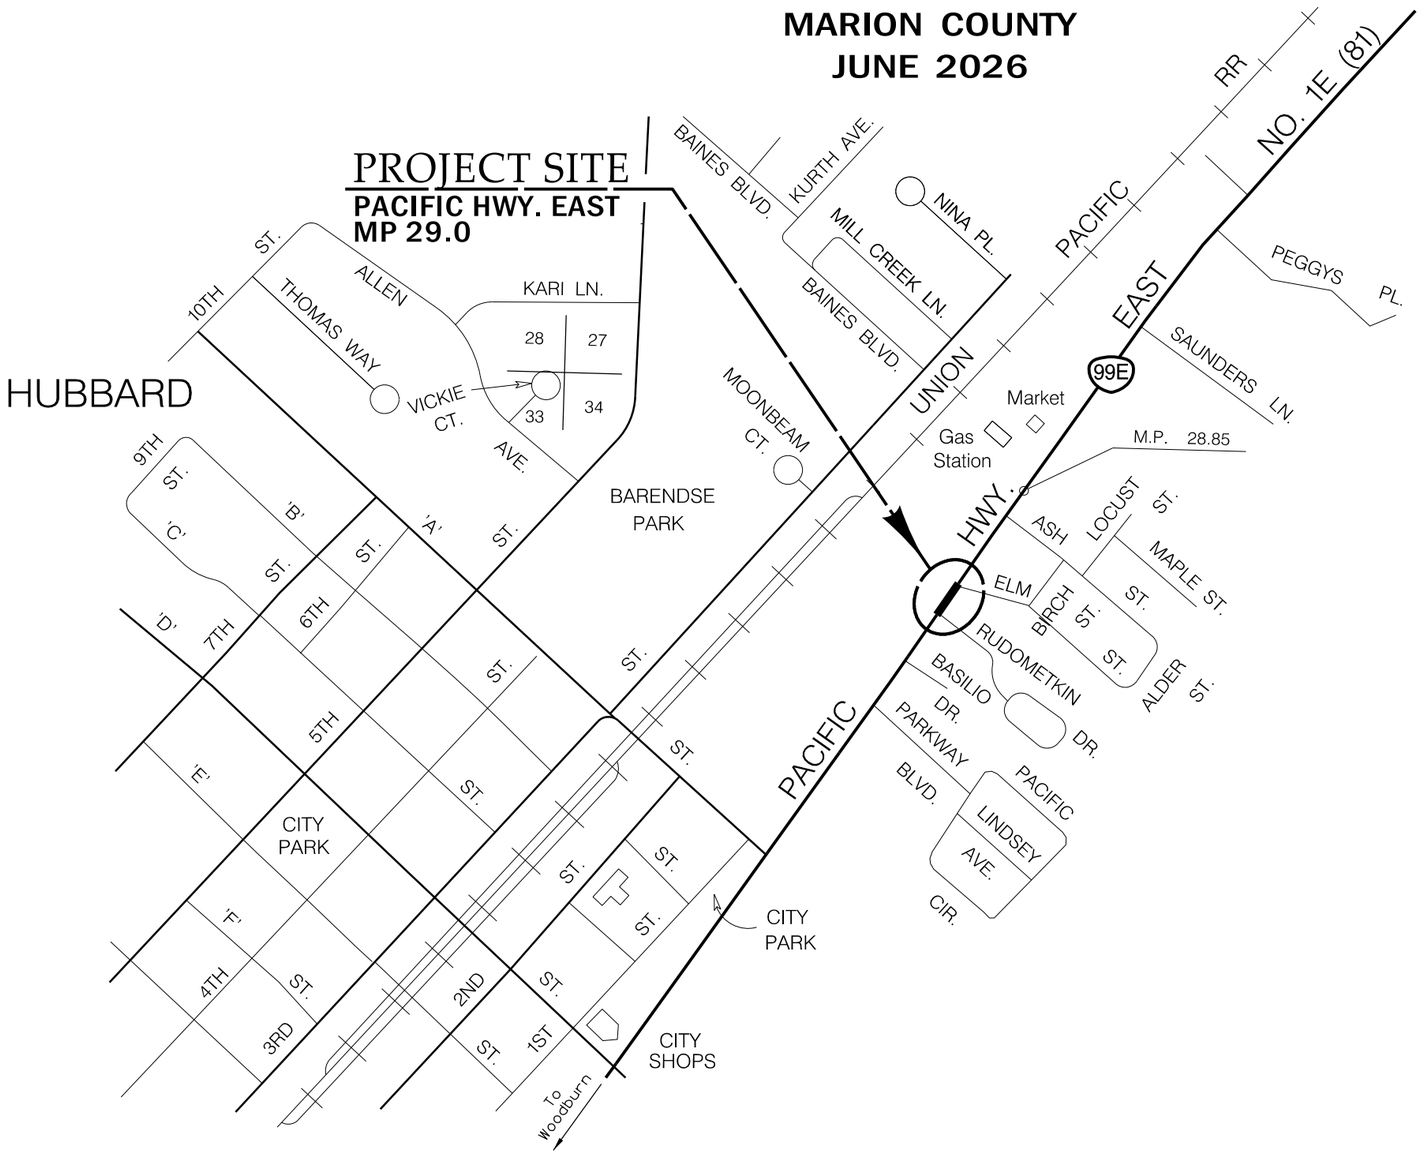

T. 4 S., R. 1 W., W.M.

OREGON TRANSPORTATION COMMISSION

Julie Brown	CHAIR
Lee Beyer	VICE CHAIR
Jeff Baker	COMMISSIONER
Phil Chang	COMMISSIONER
Vacant	COMMISSIONER
Lisa Sumption	INTERIM DIRECTOR OF TRANSPORTATION

These plans were developed using ODOT design standards. Exceptions to these standards, if any, have been submitted and approved by the ODOT Chief Engineer or their delegated authority.

PLANS PREPARED FOR MAINTENANCE

BY: _____
Signature & date

Robert E. Harrison - R2 Tech Ctr. Mgr.
Print name and title

OR99E: NEAR BASILIO DR. (HUBBARD) PROJECT
PACIFIC HIGHWAY EAST
MARION COUNTY

FEDERAL HIGHWAY ADMINISTRATION	PROJECT NUMBER	SHEET NO.
OREGON DIVISION	EDIT TEXT	A01

FINAL ELECTRONIC DOCUMENT AVAILABLE UPON REQUEST

C4371584 230

R_M25049_ts_01.dgn :: Default 4/27/2026 3:39:36 PM hwye07x