PACIFIC HWY. EAST (OR99E)

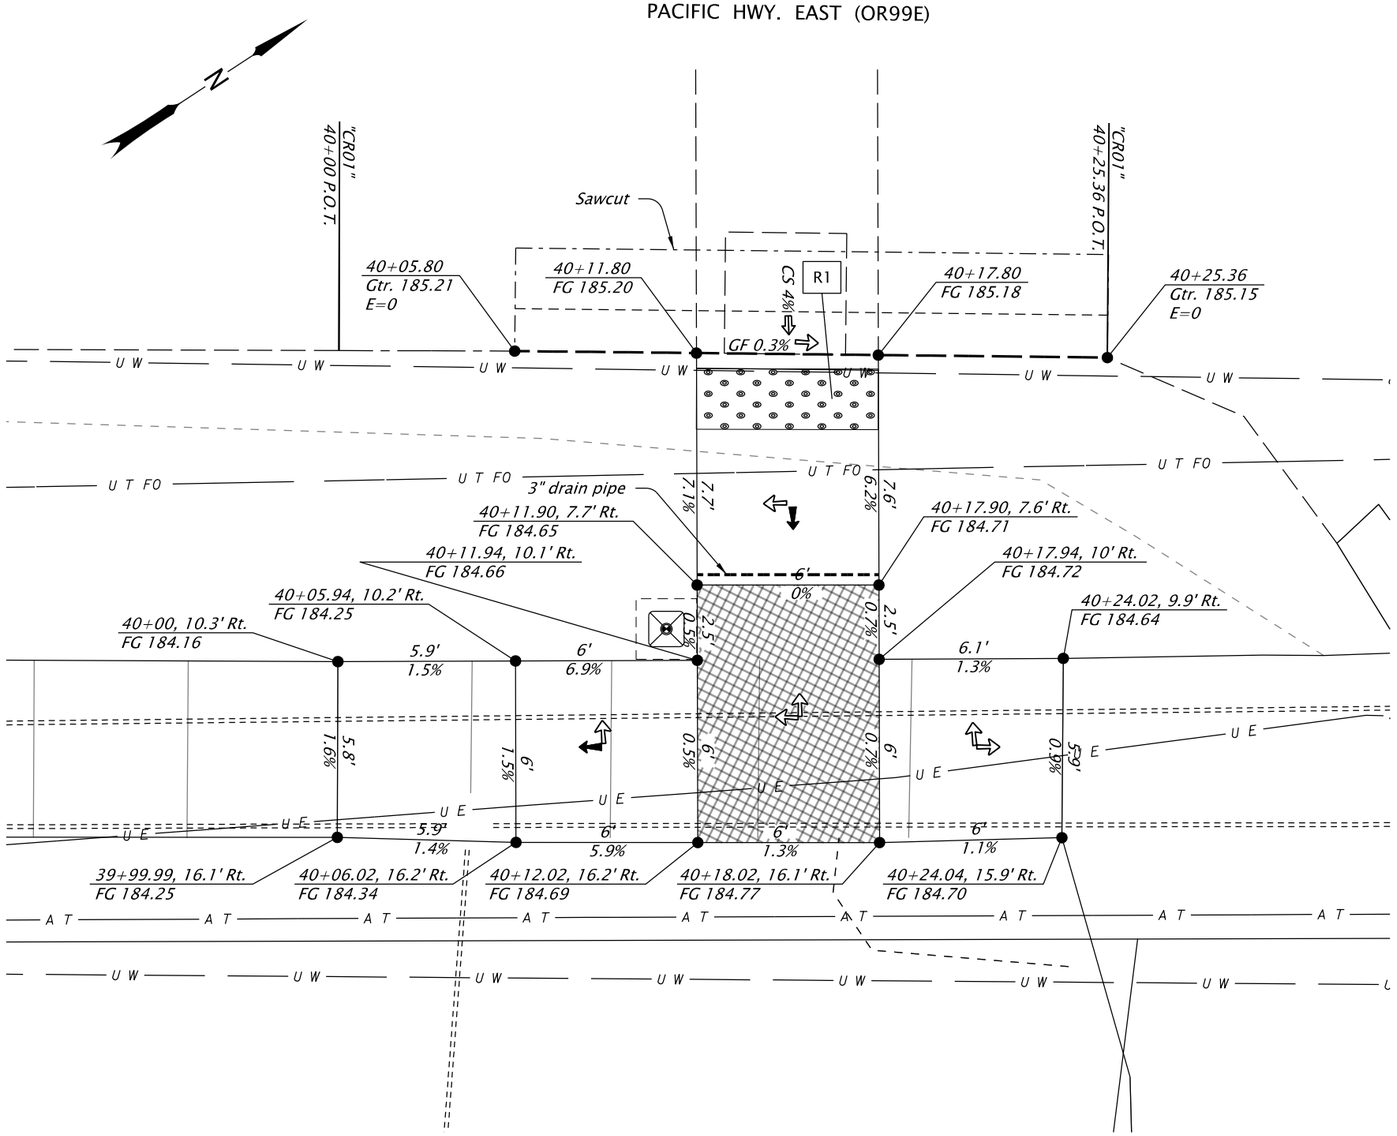

CONSTRUCTION NOTES

1. *Slopes hold over elevations.*
2. *Max. cross slope change on ramp 0.5% per foot.*
3. *For curb ramp detail legend (See sht BC01 and dwg. nos. RD900 & RD901)*
4. *Construct concrete joints as shown on plans, or as directed by Engineer. See dwg. RD722, for sidewalk joint details.*
5. *Sawcut and replace pavement per pavement replacement detail (See sht. BC01).*
6. *For curb ramp curb and gutter details (See sht. BC01).*

SCALE 1" = 5'

(For location, see sht. C01)

"CR01" CURB RAMP

DESIGN EXCEPTION	N/A
CROSSING CLOSURE	N/A
LRM NO.	081AAI00
HWY: 081	M.P.: 28.91
CORNER POSITION	1
RAMP NO.	1

REGISTERED PROFESSIONAL ENGINEER
86981PE
OREGON
July 10, 2018
JAMES DALE DARNELL JR.
RENEWS: 12-31-2027

FINAL ELECTRONIC DOCUMENT AVAILABLE UPON REQUEST

OREGON DEPARTMENT OF TRANSPORTATION

OR99E: NEAR BASILIO DR. (HUBBARD) PROJECT
PACIFIC HIGHWAY EAST
MARION COUNTY

Designer: James Darnell Jr. Reviewer: Derryl James
CADD Tech: Jeff Larson Checker: N/A

CURB RAMP DETAILS

SHEET NO. BB02