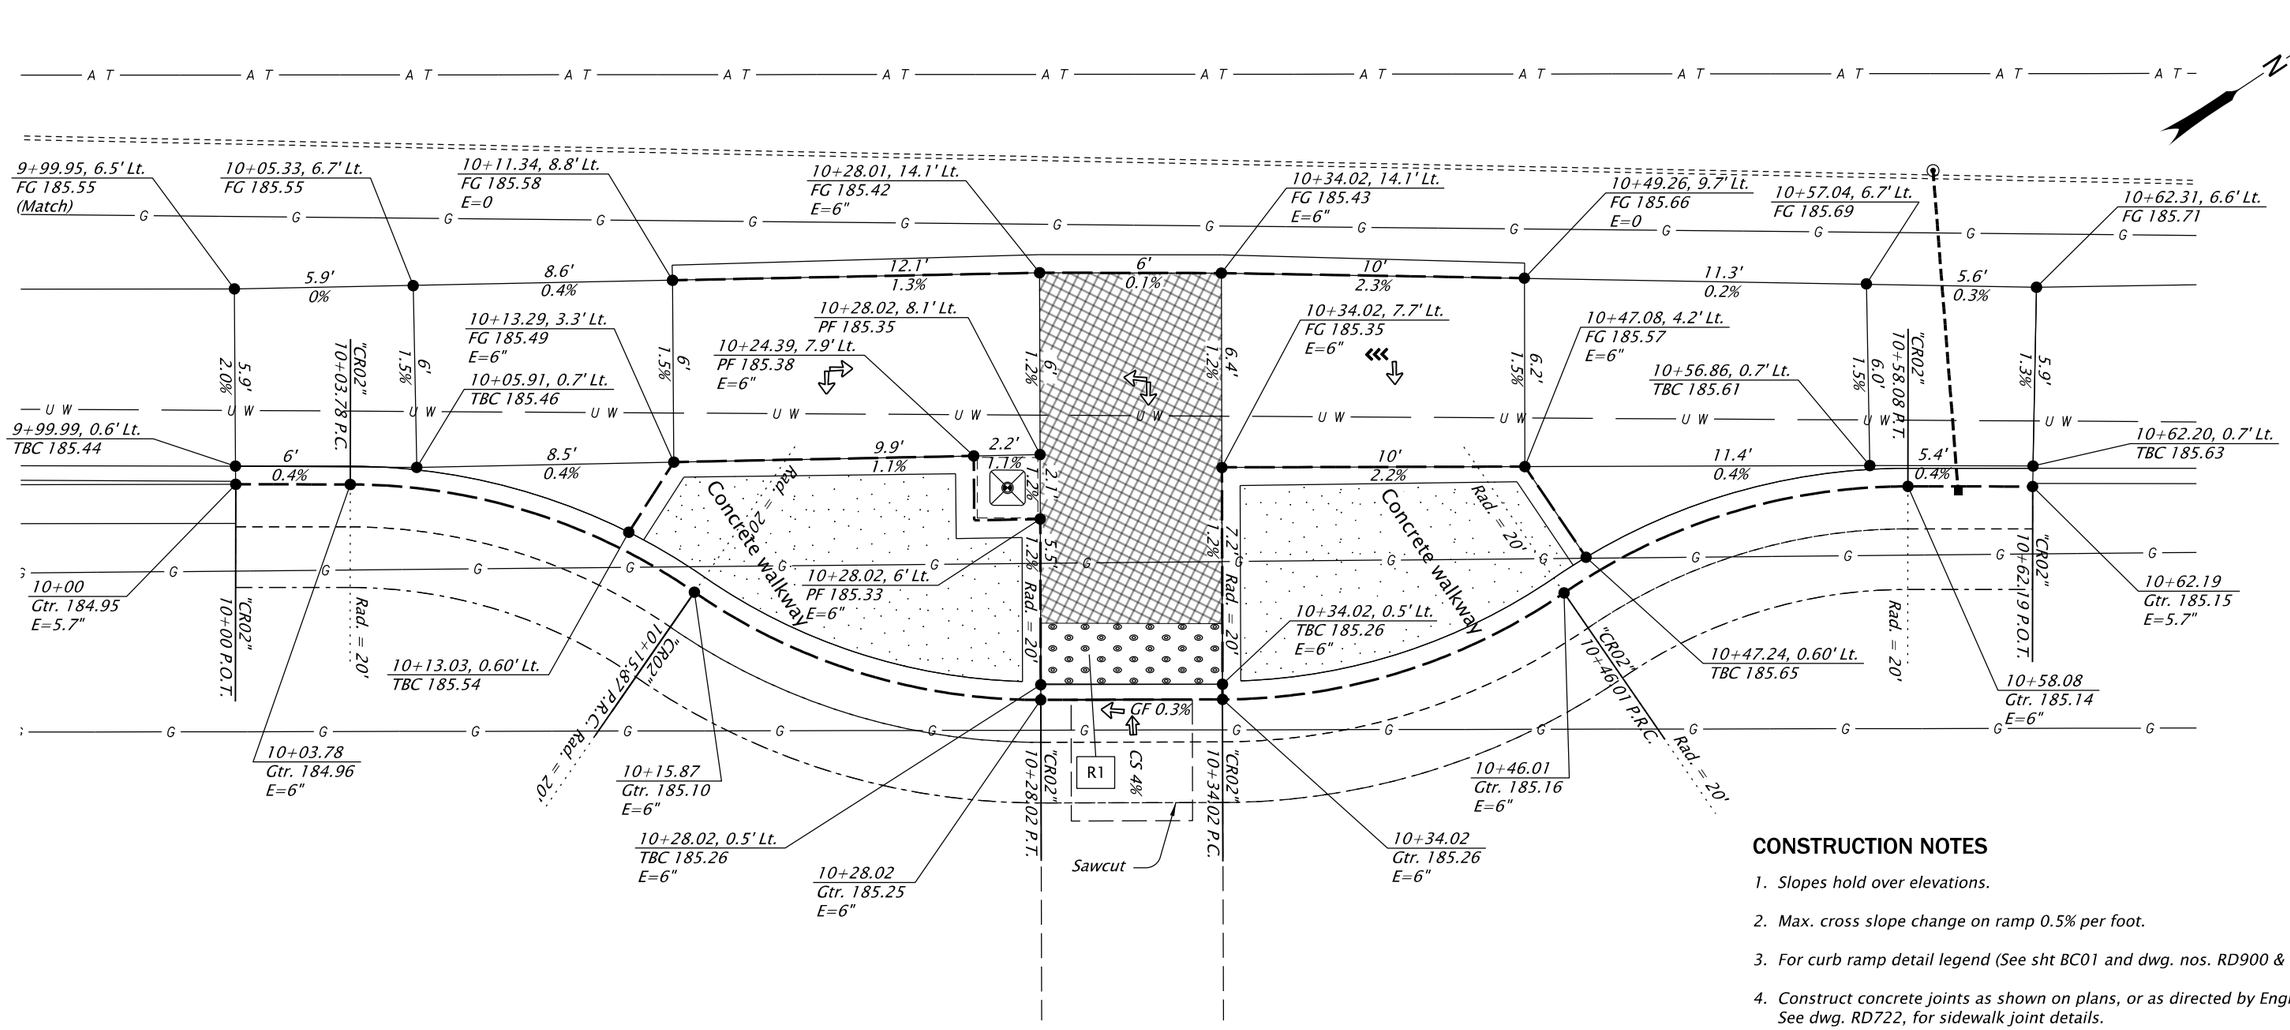

CONSTRUCTION NOTES

1. Slopes hold over elevations.
2. Max. cross slope change on ramp 0.5% per foot.
3. For curb ramp detail legend (See sht BC01 and dwg. nos. RD900 & RD901)
4. Construct concrete joints as shown on plans, or as directed by Engineer. See dwg. RD722, for sidewalk joint details.
5. Sawcut and replace pavement per pavement replacement detail (See sht. BC01).
6. For curb ramp curb and gutter details (See sht. BC01).

SCALE 1" = 5'

PACIFIC HWY. EAST (OR99E)

(For location, see sht. C01)

"CR02" CURB RAMP

DESIGN EXCEPTION	N/A
CROSSING CLOSURE	N/A
LRM NO.	081AAI00
HWY: 081	M.P.: 28.91
CORNER POSITION	4
RAMP NO.	1

REGISTERED PROFESSIONAL ENGINEER
86981PE
OREGON
July 10, 2018
JAMES DALE DARNELL JR.
RENEWS: 12-31-2027

FINAL ELECTRONIC DOCUMENT AVAILABLE UPON REQUEST

OREGON DEPARTMENT OF TRANSPORTATION

OR99E: NEAR BASILIO DR. (HUBBARD) PROJECT
PACIFIC HIGHWAY EAST
MARION COUNTY

Designer: James Darnell Jr. Reviewer: Derryl James
CADD Tech: Jeff Larson Checker: N/A

CURB RAMP DETAILS

SHEET NO. BB03