EXISTING UTILITY PLAN
PACIFIC HWY EAST AT ELM ST
OR99E at MP 28.90
HUBBARD

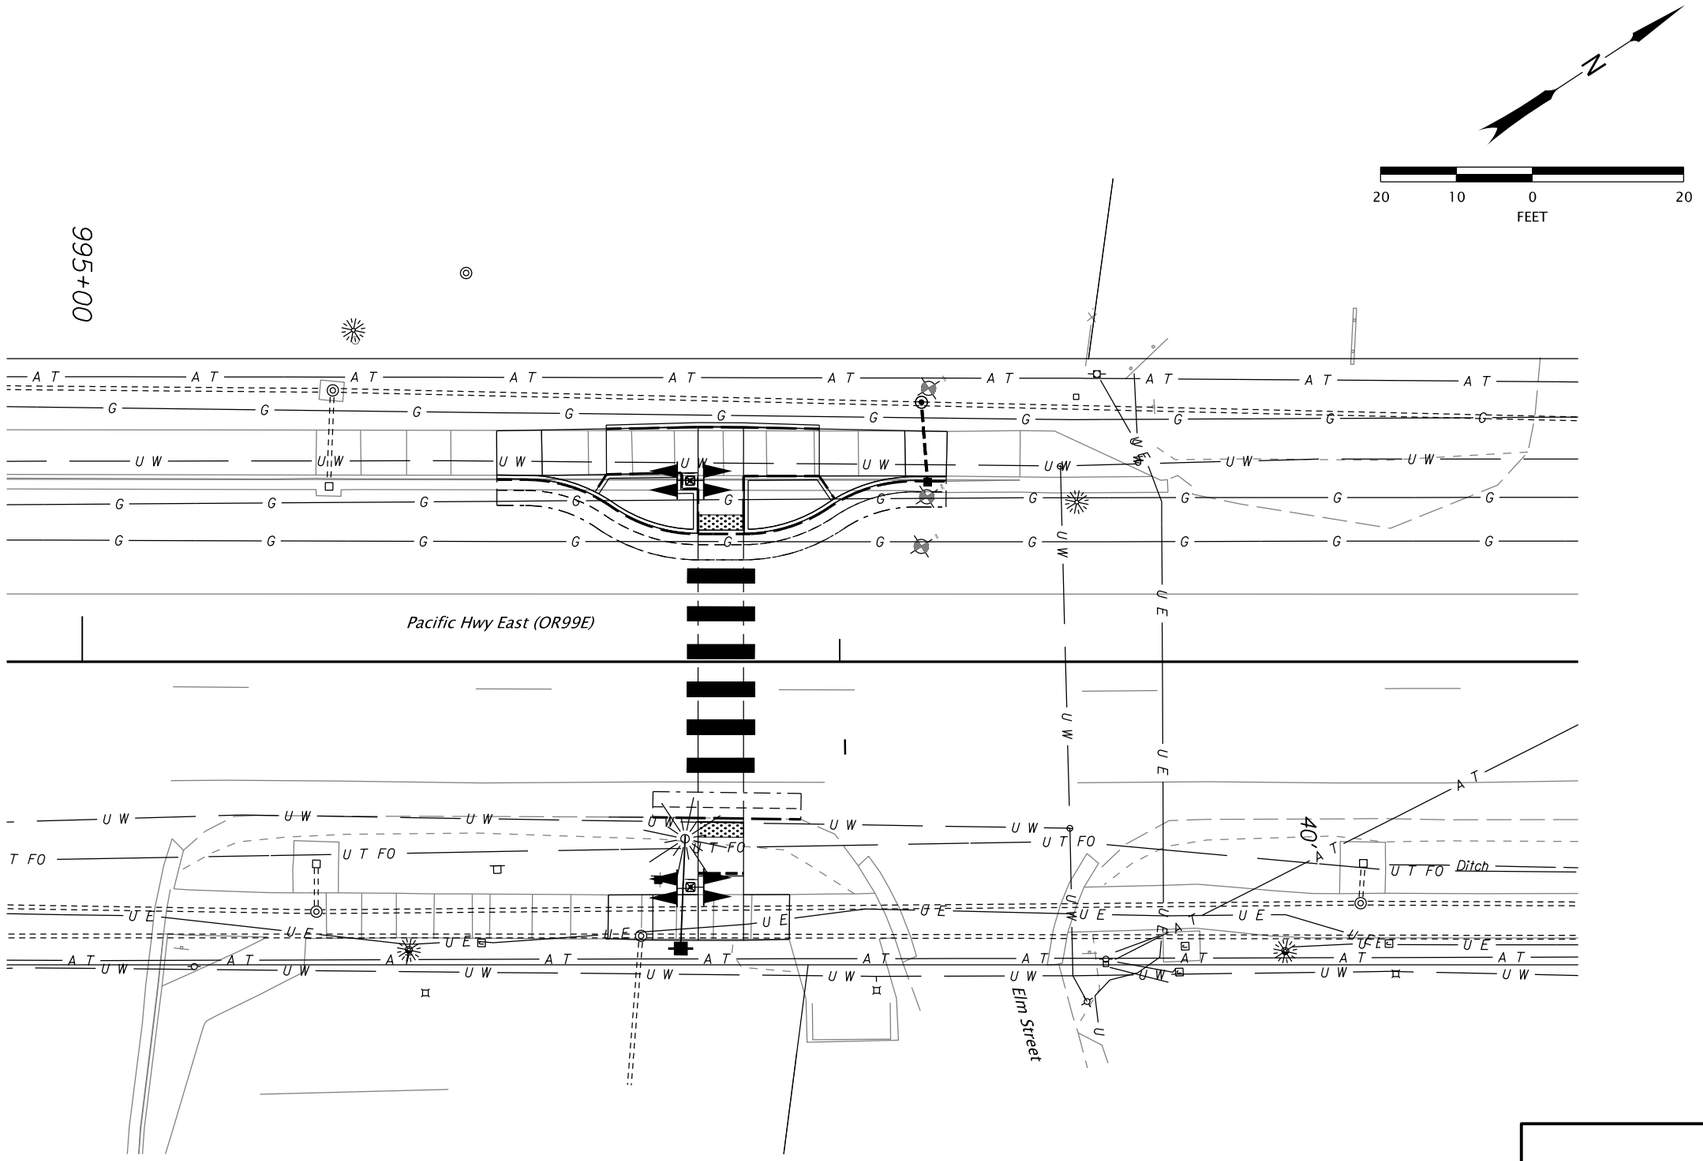

Traffic Section Approval

REGISTERED PROFESSIONAL ENGINEER
87,105
OREGON
NOV. 13, 2012
CHRISTINA L. LAFLEUR
RENEWS: 12-31-2026

FINAL ELECTRONIC DOCUMENT
AVAILABLE UPON REQUEST

OREGON DEPARTMENT OF TRANSPORTATION

OR99E: NEAR BASILIO DR. (HUBBARD) PROJECT
PACIFIC HIGHWAY EAST
MARION COUNTY

HWY: 081	
M.P.: 28.90	
UNIT FILE CODE	24597
DFI/TSSU NO.	3F580, 3F581

Designer: C. LaFleur
Reviewer: Derek Moore
CADD Tech: C. LaFleur
Checker: N/A

EXISTING UTILITIES

SHEET NO. MA02