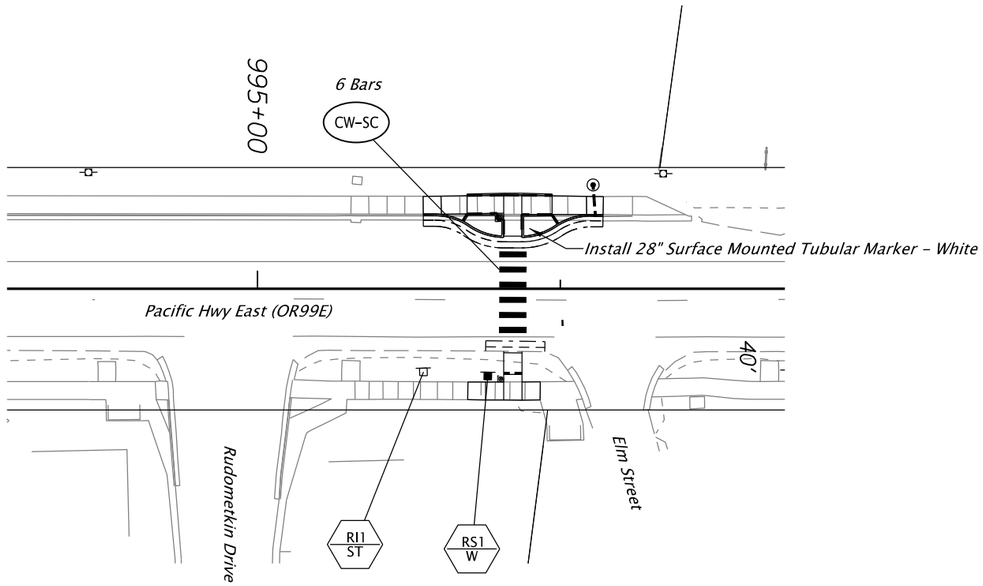

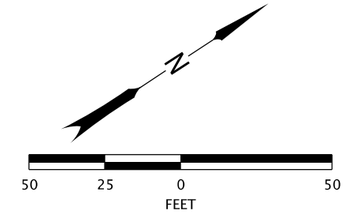

LEGEND

RSN / M — *Remove and save existing sign (N) and remove (M) sign support*

RIN / M — *Reinstall existing sign (N) on new (M) sign support*

CW-SC — *Inst. staggered continental crosswalk 2' white bars*

N = Sign Number

M = Material

Material options:

W = Wood Sign Post
ST = Perforated Steel Square Tube Sign Support

Sign 1

NOTE:

Existing signs not shown are to remain in place unless otherwise directed by the Engineer.

NOTE:

The locations of sign installations shown are approx. with exact locations to be determined in the field.

NOTE:

Signs shown with broken borders are existing signs.

To be accompanied by Standard Drawings TM200, TM201 TM503, TM530, TM635, TM671, TM676, TM681, and TM687.

REGISTERED PROFESSIONAL ENGINEER
87,105
OREGON
NOV. 13, 2012
CHRISTINA L. LAFLEUR
RENEWS: 12-31-2026
FINAL ELECTRONIC DOCUMENT AVAILABLE UPON REQUEST

OREGON DEPARTMENT OF TRANSPORTATION

OR99E: NEAR BASILIO DR. (HUBBARD) PROJECT
PACIFIC HIGHWAY EAST
MARION COUNTY

HWY: 081	
M.P.: 28.90	
UNIT FILE CODE	S-23551
DFI/TSSU NO.	N/A

Designer: C. LaFleur — Reviewer: S. Ginsbach
CADD Tech: C. LaFleur — Checker: N/A

SIGNING & STRIPING PLAN

SHEET NO. LA01

Rotation: 56.76 ° Scale: 1" = 50'