FLASHING BEACON PLAN
PACIFIC HWY EAST AT ELM ST
OR99E at MP 28.90
HUBBARD

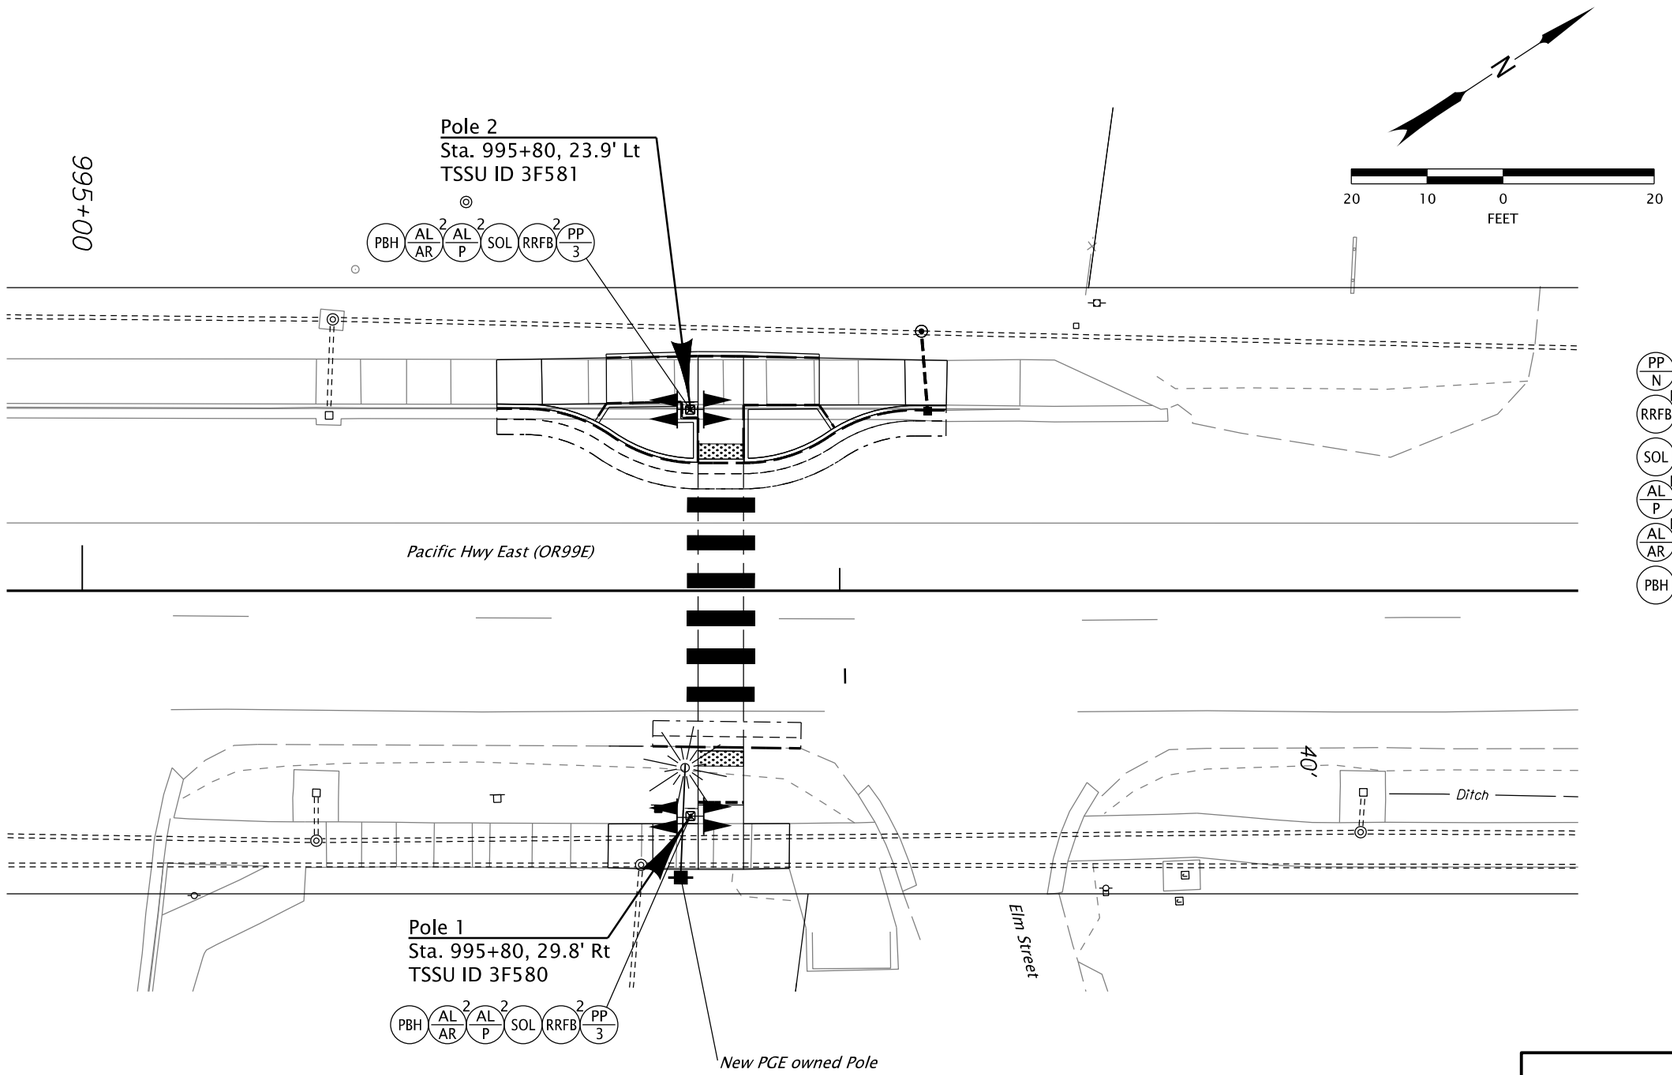

N

20 10 0 20
FEET

LEGEND

PP N	Install pedestal with frangible base on number (N=number) foundation
RRFB N	Install (N=number) RRFB rapid flashing bar
SOL	Install solar panel energy source
AL P N	Install (N=number) aluminum (36"x36") pedestrian crossing sign (W11-2) ASTM type IX sheeting
AL AR N	Install (N=number) aluminum (18x30") diagonal downward pointing arrow plaque (W16-7P) ASTM type IX sheeting
PBH	Install pushbutton with mount & instruction sign R10-25

ACCOMPANIED BY DWGS.:
TM457, TM467, and TM493

HWY: 081
M.P.: 28.90

UNIT FILE CODE
24596

DFI/TSSU NO.
3F580, 3F581

Traffic Section Approval

REGISTERED PROFESSIONAL ENGINEER
87,105
OREGON
NOV. 13, 2012
CHRISTINA L. LAFLEUR

RENEWS: 12-31-2026

FINAL ELECTRONIC DOCUMENT
AVAILABLE UPON REQUEST

OREGON DEPARTMENT OF TRANSPORTATION

OR99E: NEAR BASILIO DR. (HUBBARD) PROJECT
PACIFIC HIGHWAY EAST
MARION COUNTY

Designer: C. LaFleur
Reviewer: Derek Moore
CADD Tech: C. LaFleur
Checker: N/A

FLASHING BEACON PLAN

SHEET NO.
MA01