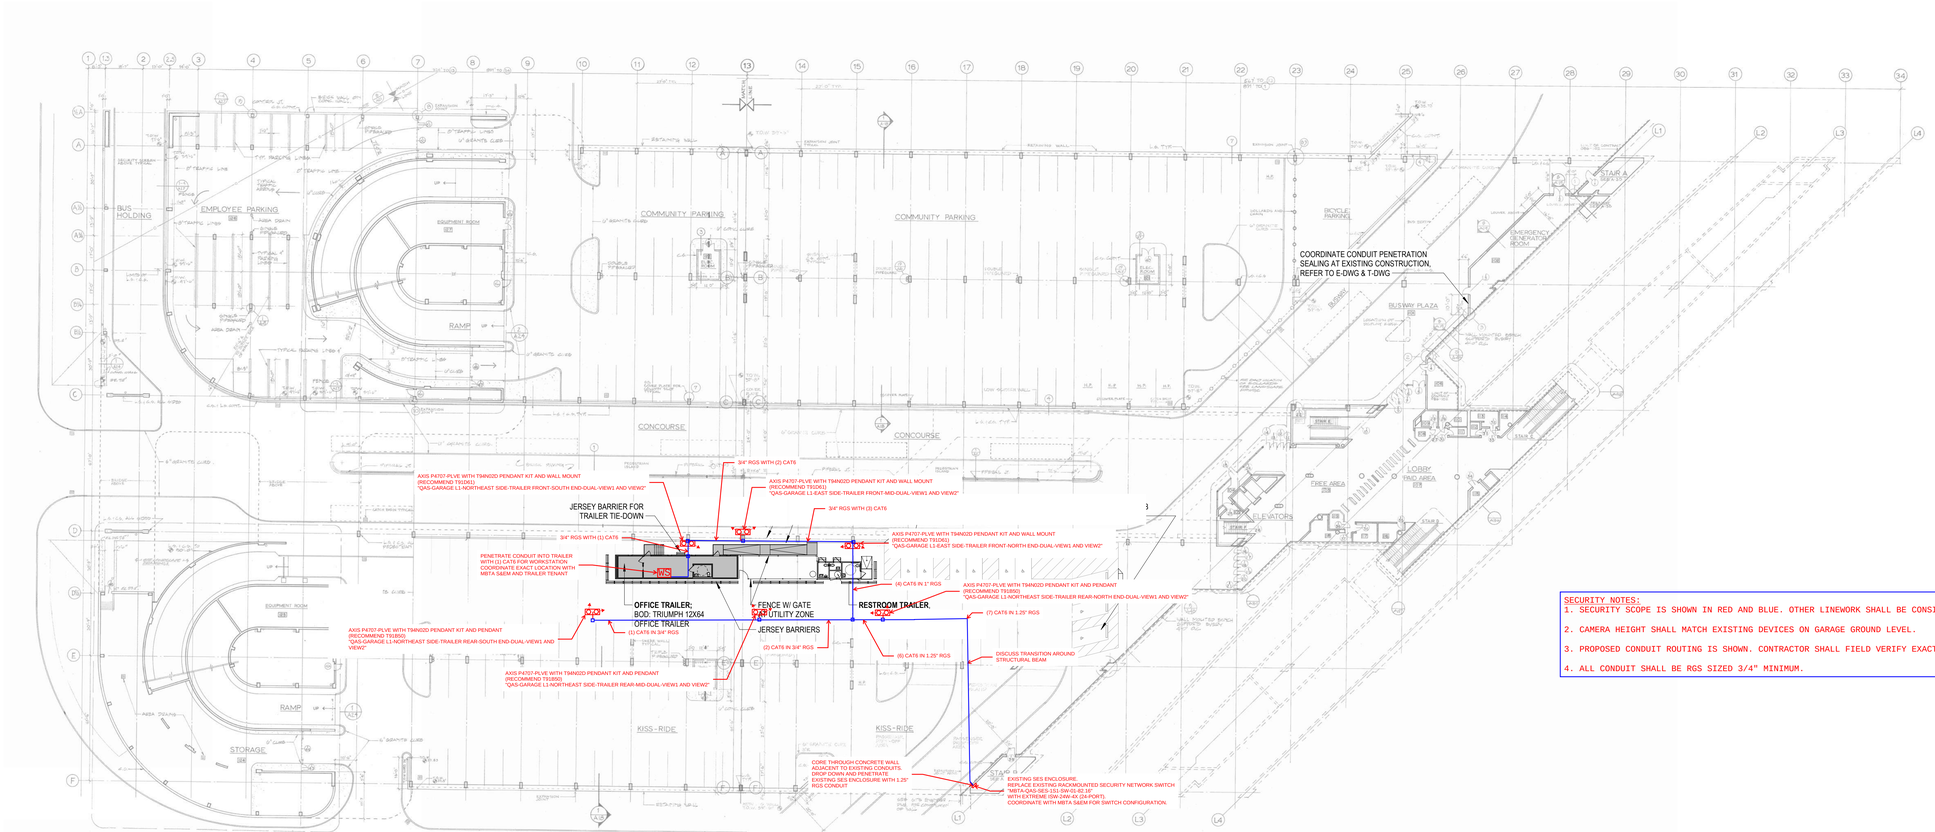

1 SITE PLAN
1" = 30'-0"

SECURITY NOTES:
1. SECURITY SCOPE IS SHOWN IN RED AND BLUE. OTHER LINEWORK SHALL BE CONSIDERED OUT OF SCOPE FOR SECURITY.
2. CAMERA HEIGHT SHALL MATCH EXISTING DEVICES ON GARAGE GROUND LEVEL.
3. PROPOSED CONDUIT ROUTING IS SHOWN. CONTRACTOR SHALL FIELD VERIFY EXACT ROUTING.
4. ALL CONDUIT SHALL BE RGS SIZED 3/4" MINIMUM.

DRAFT

massport
MASSACHUSETTS PORT AUTHORITY
EAST BOSTON, MASSACHUSETTS 02128

PROJECT LOCATION:
BURGIN PKWY & CENTRE ST, QUINCY, MA, 02169

MPA CONTRACT NO.: L1630-D1
LOCATION CODE: 2700

PROJECT SUBMISSION PHASE:
PROGRESS DRAWINGS

REGISTRATION STAMP:

KEY PLAN:

REV. NO.	DATE	DESCRIPTION	BY

PRIMARY:
ARROWSTREET
ARCHITECTURE & DESIGN
10 POST OFFICE SQUARE
SUITE 700N
BOSTON MA 02109
617.623.5555
arrowstreet.com

CONSULTANT:

PROJECT NUMBER AND TITLE:
24043
TRAILERS AT QUINCY ADAMS MBTA GARAGE

SHEET TITLE:
SITE PLAN

DISCIPLINE:

DESIGNED BY:	DRAWN BY:	CHECKED BY:	APPROVED BY:
-	-	-	-

SCALE: AS NOTED
DATE: 04/15/26

SHEET NUMBER:
A1.10