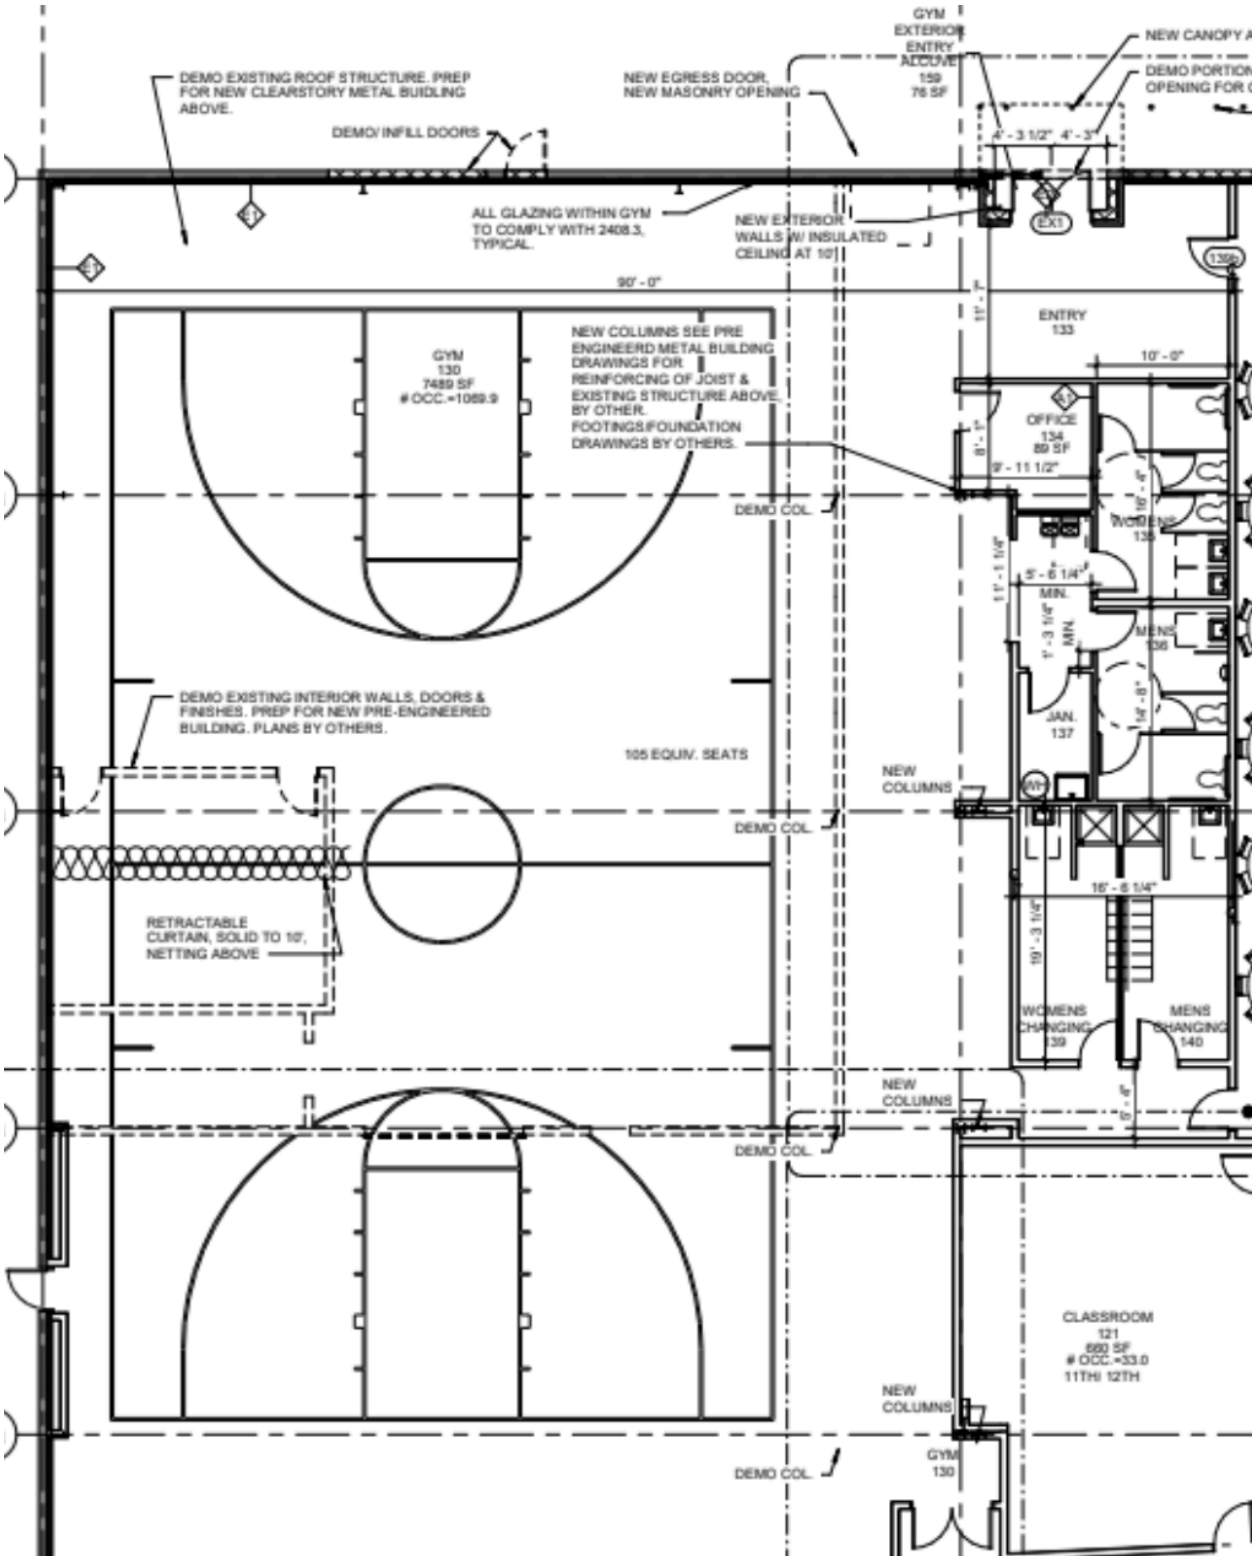
DEMO EXISTING ROOF STRUCTURE. PREP FOR NEW CLEARSTORY METAL BUILDING ABOVE.
DEMO/ INFILL DOORS
NEW EGRESS DOOR, NEW MASONRY OPENING
GYM EXTERIOR ENTRY ALCOVE 159 76 SF
NEW CANOPY A
DEMO PORTION OPENING FOR
4' - 3 1/2"
4' - 3"
ALL GLAZING WITHIN GYM TO COMPLY WITH 2408.3, TYPICAL.
NEW EXTERIOR WALLS W/ INSULATED CEILING AT 10'
EX1
90' - 0"
ENTRY 133
10' - 0"
GYM 130 7489 SF # OCC.=1069.9
NEW COLUMNS SEE PRE ENGINEERD METAL BUILDING DRAWINGS FOR REINFORCING OF JOIST & EXISTING STRUCTURE ABOVE, BY OTHER. FOOTINGS/FOUNDATION DRAWINGS BY OTHERS.
OFFICE 134 89 SF
9' - 11 1/2"
DEMO COL.
WOMENS 138
5' - 6 1/4"
MIN.
MENS 136
JAN. 137
DEMO EXISTING INTERIOR WALLS, DOORS & FINISHES. PREP FOR NEW PRE-ENGINEERED BUILDING. PLANS BY OTHERS.
105 EQUIV. SEATS
NEW COLUMNS
DEMO COL.
16' - 6 1/4"
RETRACTABLE CURTAIN, SOLID TO 10', NETTING ABOVE
WOMENS CHANGING 139
MENS CHANGING 140
NEW COLUMNS
DEMO COL.
CLASSROOM 121 660 SF # OCC.=33.0 11TH 12TH
NEW COLUMNS
GYM 130
DEMO COL.